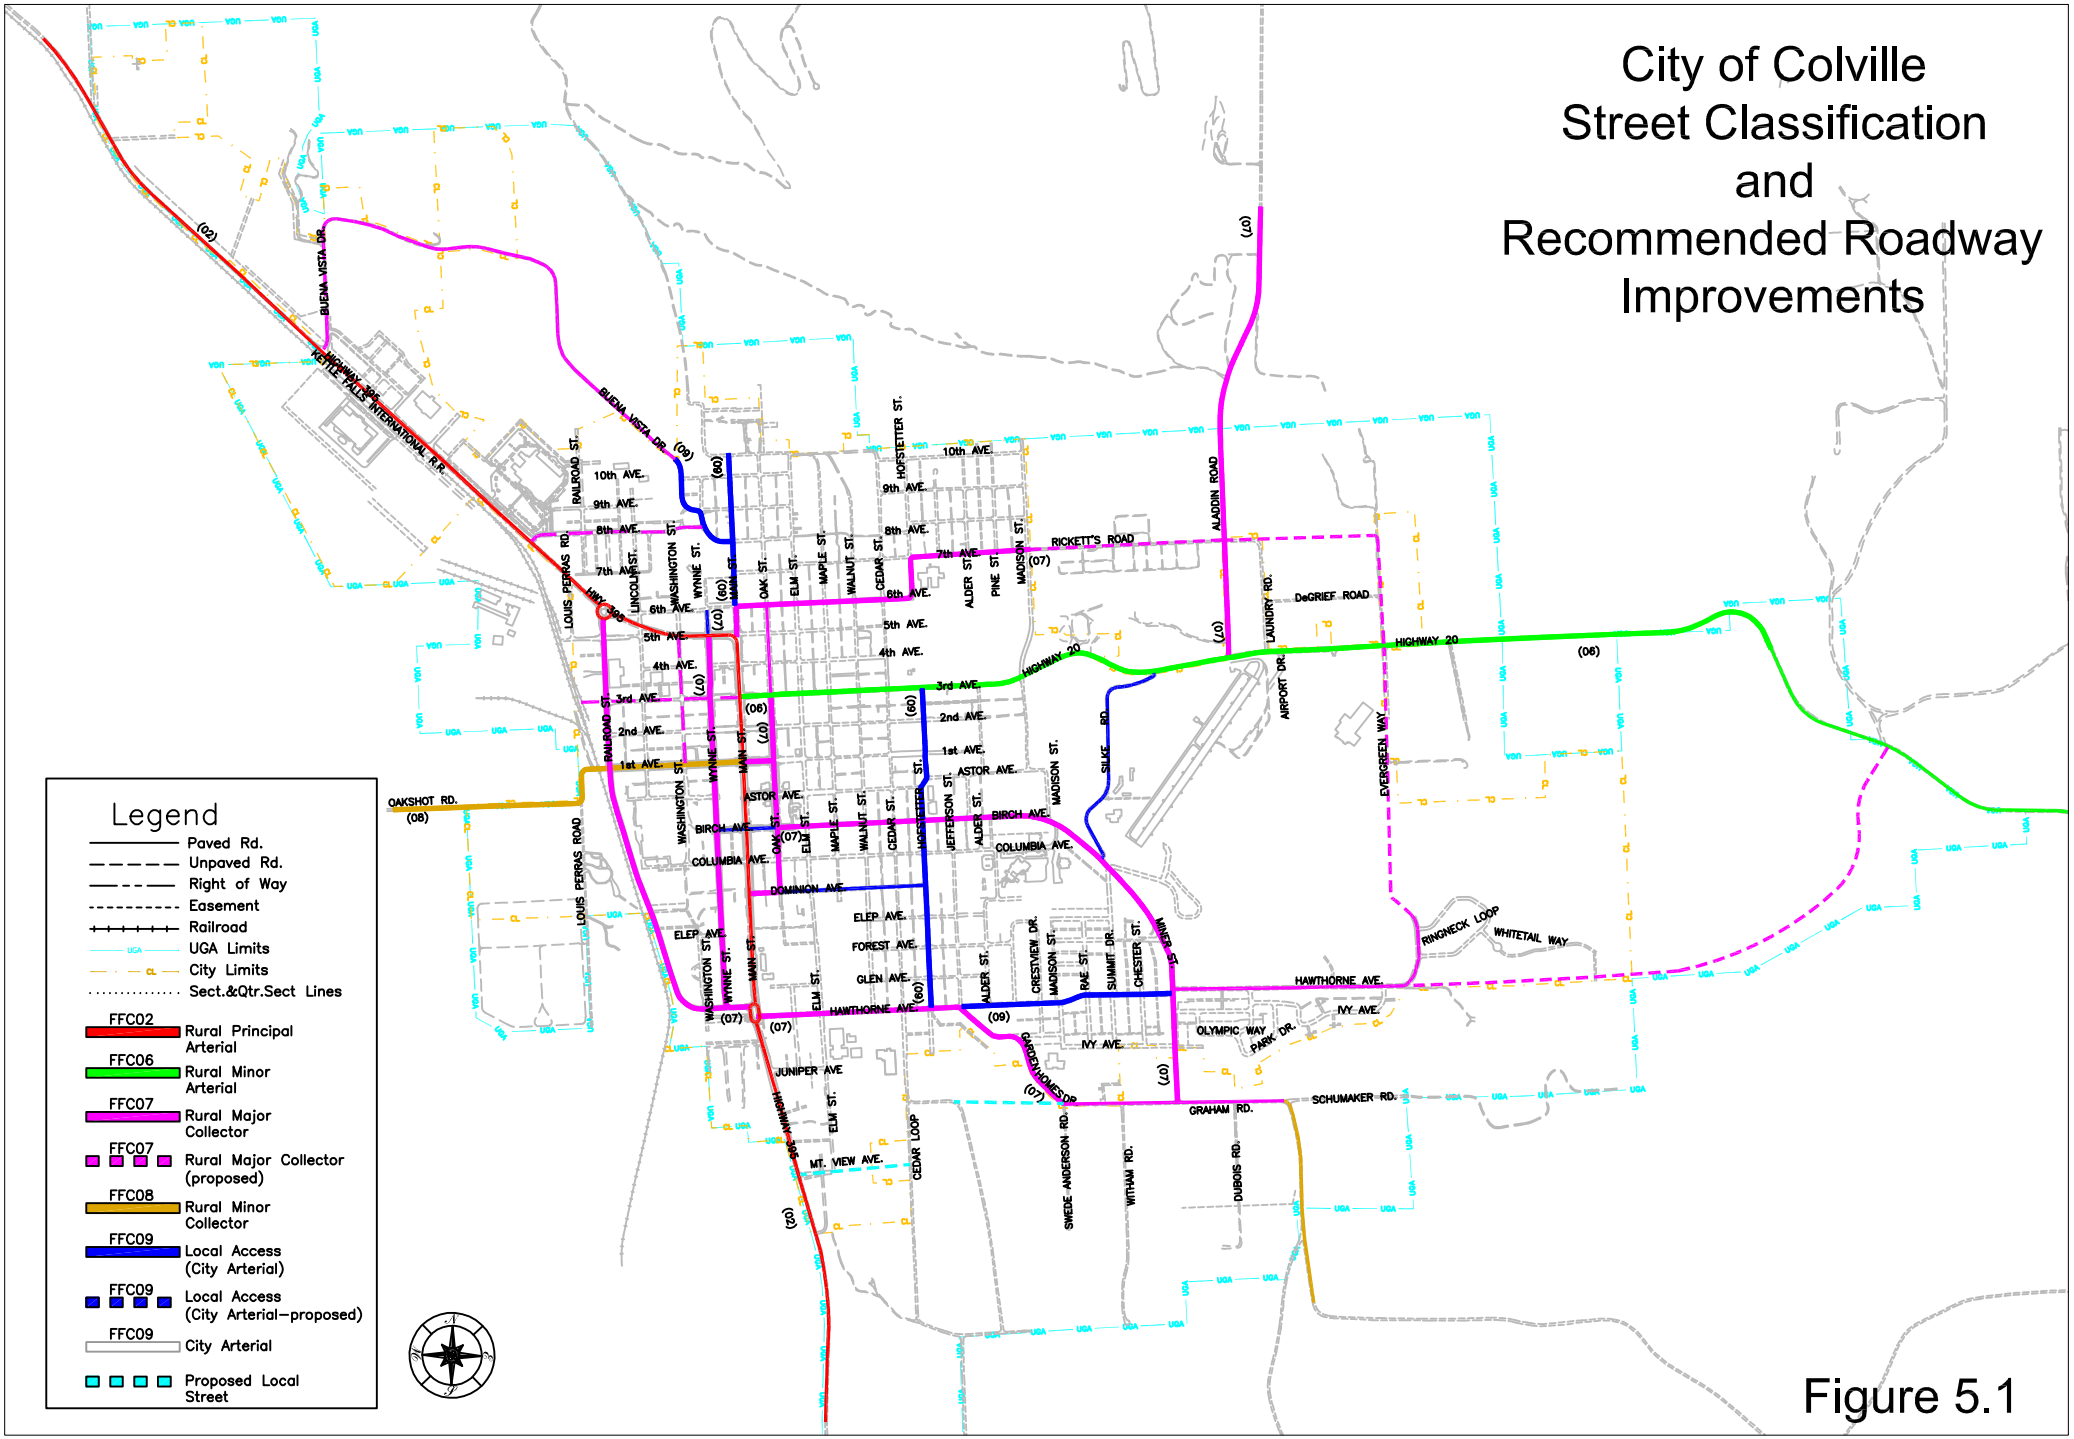

M:\CADD\Street\ST006a-000.dwg, Figure 5.1